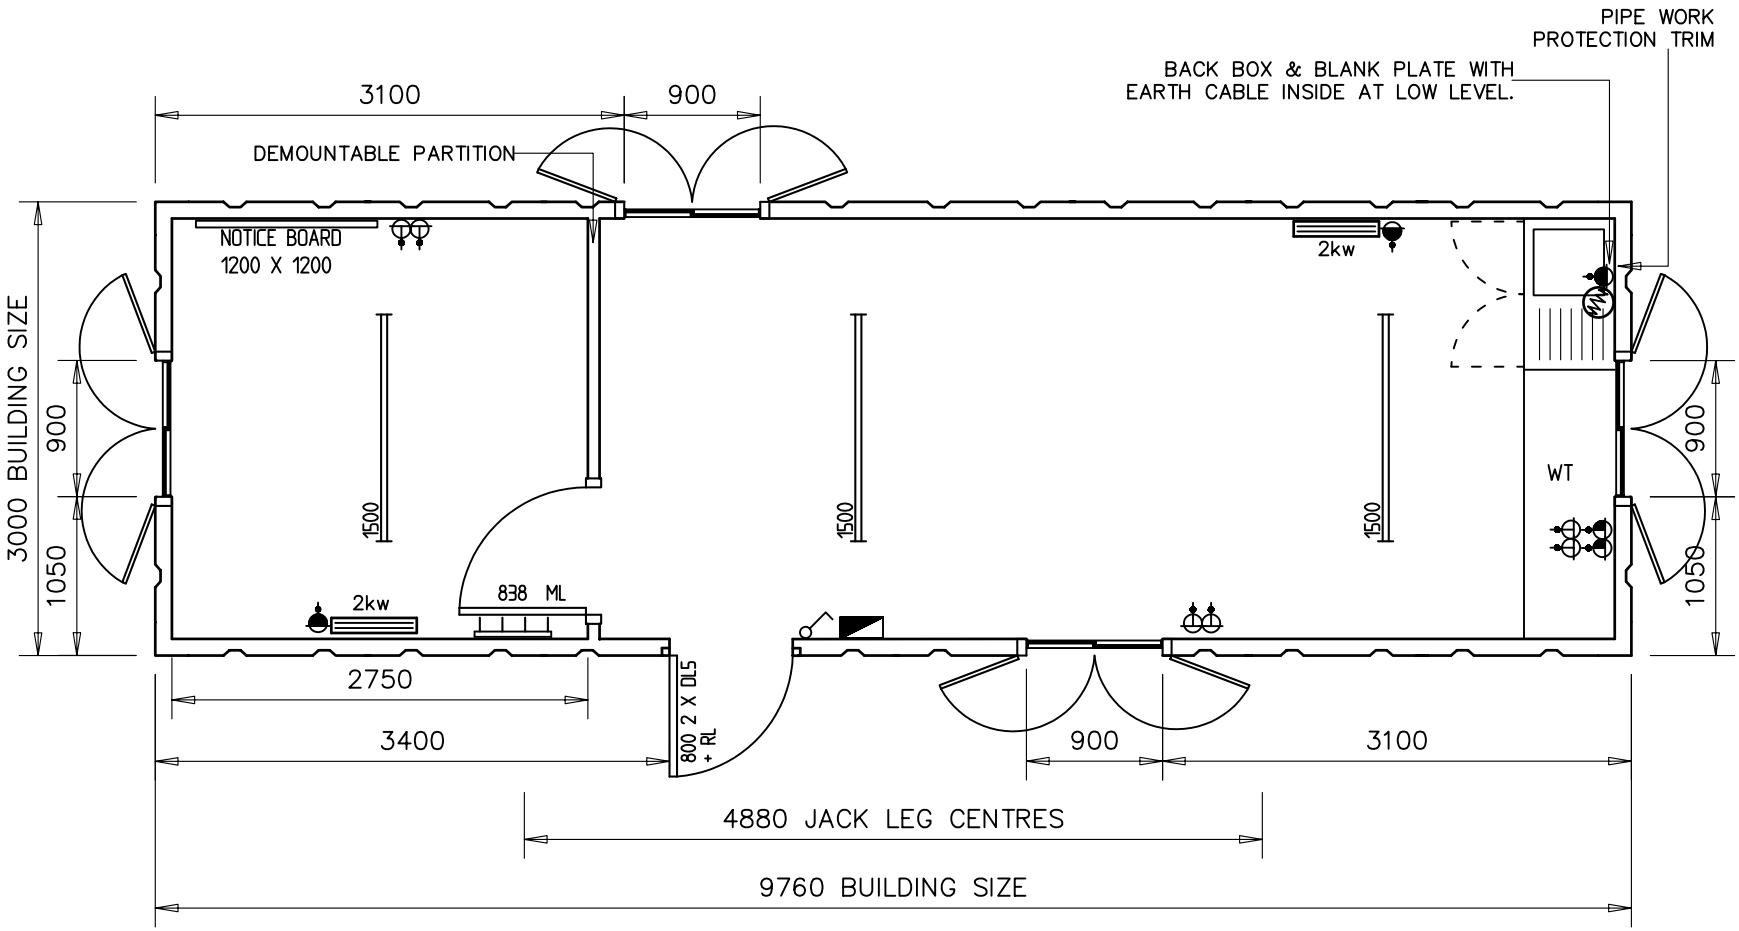

NOTES

1. COLOUR SPECIFICATION: BLUE (RAL 5013)
2. ALL LIGHTS CONTROLLED BY THE ONE LIGHT SWITCH.
3. 2No. SIGN PLATES TO BE PLACED INSIDE UNIT
4. NO JACK LEGS REQUIRED

	DRAWING STATUS
1 ■	PRELIMINARY FOR INFORMATION ONLY
2 □	ISSUED FOR APPROVAL
3 □	CLIENT APPROVED
4 □	ISSUED FOR CONSTRUCTION
5 □	AS BUILT
6 □	

portablespace

DISTRIBUTION BOARD	
CONVECTOR HEATER	
TUBULAR HEATER	
HIGH LEVEL FAN HEATER	
FLUORESCENT LIGHT	
BULKHEAD LIGHT	
WATER HEATER	
13A TWIN SOCKET - LOW	
13A TWIN SOCKET - HIGH	
WALL LIGHT SWITCH	
PULL LIGHT SWITCH	
THERMOSTAT	
EXTRACTION FAN	
COOKER POINT	
SHOWER HEATER	
COAT HOOKS	
SLIDING WINDOW COMPLETE WITH SHUTTER	
HL	HIGH LEVEL
TOV	TOP OPENING VENT
WT	WORKTOP
ML	MORTICE LOCK
BL	BATHROOM LOCK
DL5	5 LEVER DEADLOCK
RL	ROLLER LATCH
BB	BARREL BOLTS

UNLADEN WEIGHT (KG)	4400
MAXIMUM LADEN WEIGHT (KG)	8800
MAXIMUM LIFT WEIGHT (KG)	8000

Product Code
-

Project
32' X 10' STEEL OFFICE/CANTEEN UNIT

Title
PLAN LAYOUT

Date	Scale	Drawn By
06/09/05	1 : 50	K.S.J.

Drawing No. 003000-S-L20-1 Rev. -