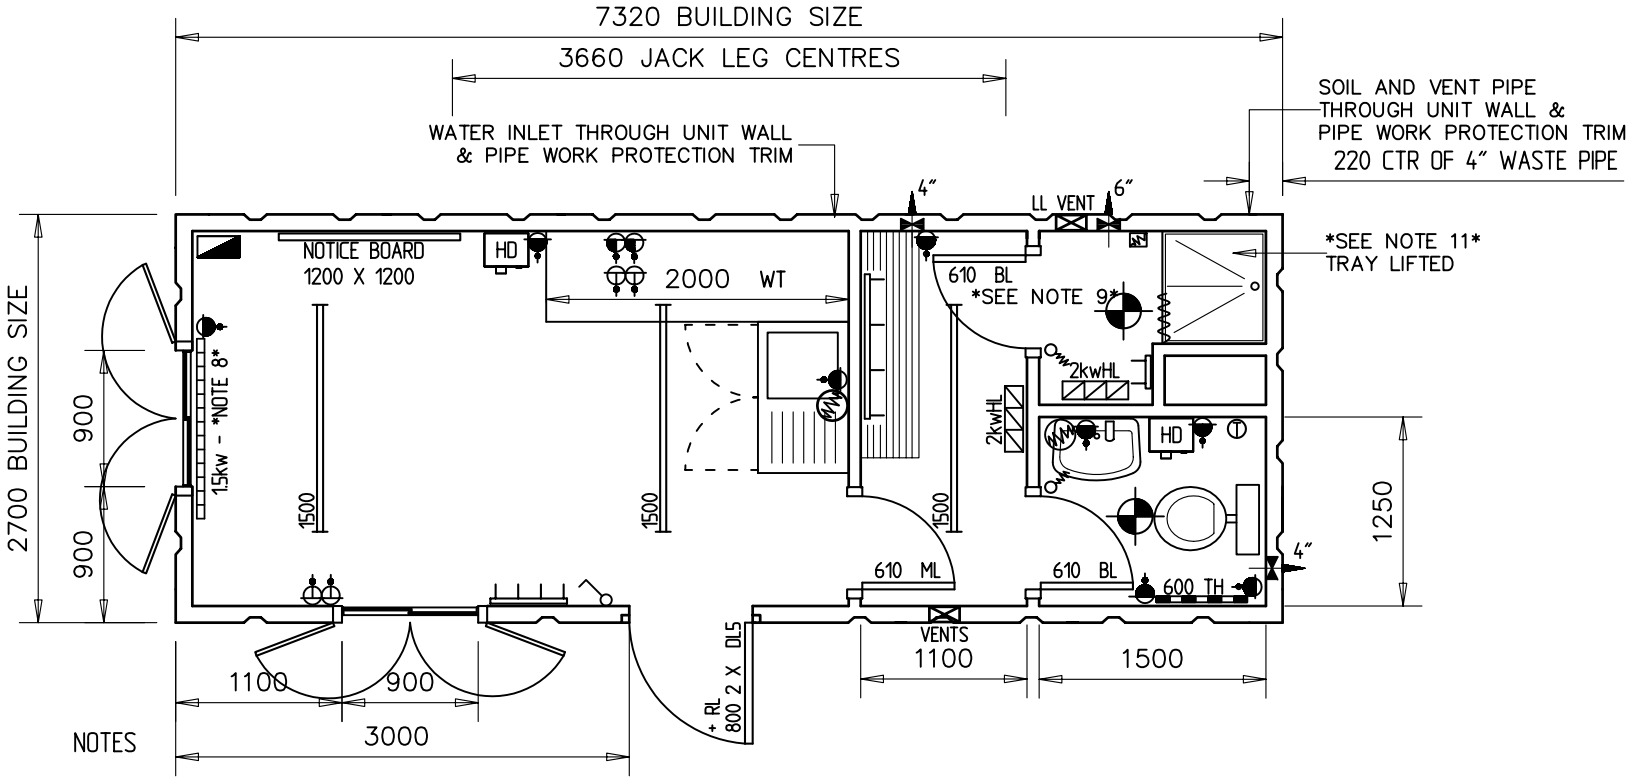

NOTES

1. COLOUR SPECIFICATION: BLUE (RAL 5013)
2. 2No. 4" EXTRACTION FANS, CONTROLLED BY ASSOCIATED LIGHT SWITCHES.
3. 1No. 6" EXTRACTION FAN IN SHOWER ROOM, CONTROLLED BY SHOWER ROOM LIGHT SWITCH
4. 1No. VAPOUR PROOF BULKHEAD LIGHT IN SHOWER ROOM
5. 2No. SIGN PLATES TO BE PLACED INSIDE UNIT.
6. LIGHTS IN CANTEEN AND DRYING AREA, TO BE CONTROLLED BY CANTEEN LIGHT SWITCH.
7. 3No. LOUVRE VENTS (2 LOW, 1 HIGH)
8. 1No. 1.5KW OIL FILLED RADIATOR
9. POLYSAFE NON-SLIP FLOORING FITTED TO SHOWER ROOM ONLY
10. 2No. HAND DRYERS.
11. SHOWER TRAY LIFTED TO A HEIGHT TO ALLOW WASTE PIPE TO PASS UNDERNEATH, ALLOW FOR AN ADDITIONAL WASTE OUTLET FOR SHOWER WASTE.
PLEASE NOTE IN RESULT TO SHOWER BEEN LIFTED, CUBICLE CEILING WILL BE APPROX. 2M.
12. NO JACK LEGS REQUIRED
PLEASE NOTE JACK LEGS CAN NEVER BE FITTED TO THIS UNIT DUE TO WINDOW POSITION

	DRAWING STATUS
1 ■	PRELIMINARY FOR INFORMATION ONLY
2 □	ISSUED FOR APPROVAL
3 □	CLIENT APPROVED
4 □	ISSUED FOR CONSTRUCTION
5 □	AS BUILT
6 □	

portablespace

DISTRIBUTION BOARD	
CONVECTOR HEATER	
TUBULAR HEATER	
HIGH LEVEL FAN HEATER	
FLUORESCENT LIGHT	
BULKHEAD LIGHT	
WATER HEATER	
13A TWIN SOCKET - LOW	
13A TWIN SOCKET - HIGH	
WALL LIGHT SWITCH	
PULL LIGHT SWITCH	
THERMOSTAT	
EXTRACTION FAN	
COOKER POINT	
SHOWER HEATER	
COAT HOOKS	
SLIDING WINDOW COMPLETE WITH SHUTTER	
HL	HIGH LEVEL
TOV	TOP OPENING VENT
WT	WORKTOP
ML	MORTICE LOCK
BL	BATHROOM LOCK
DL5	5 LEVER DEADLOCK
RL	ROLLER LATCH
BB	BARREL BOLTS

UNLADEN WEIGHT (KG)	3800
MAXIMUM LADEN WEIGHT (KG)	6525
MAXIMUM LIFT WEIGHT (KG)	6525

Product Code
-

Project
24' X 9' STEEL UNIT

Title
CANTEEN/DRYING/WC/SHOWER PLAN LAYOUT

Date	Scale	Drawn By
25/11/05	1 : 50	K.S.J.

Drawing No.	Rev.
003000-S-L27-1	-